Buildevco
property developers (pty) ltd

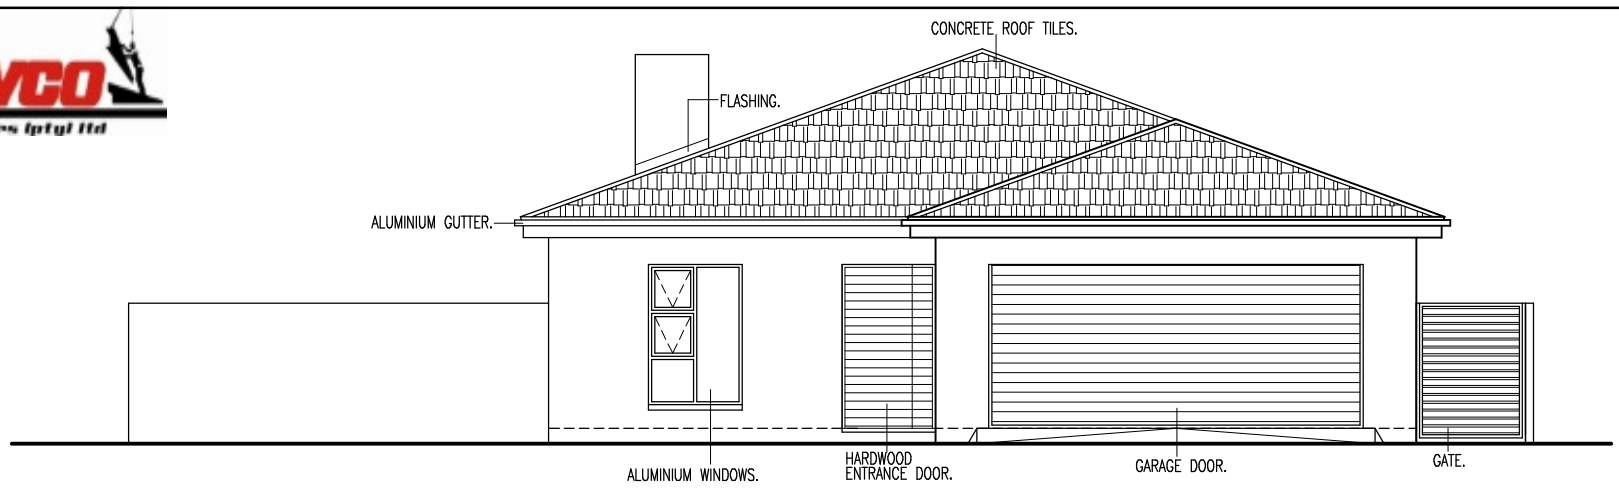

STREET ELEVATION:
SCALE 1:100

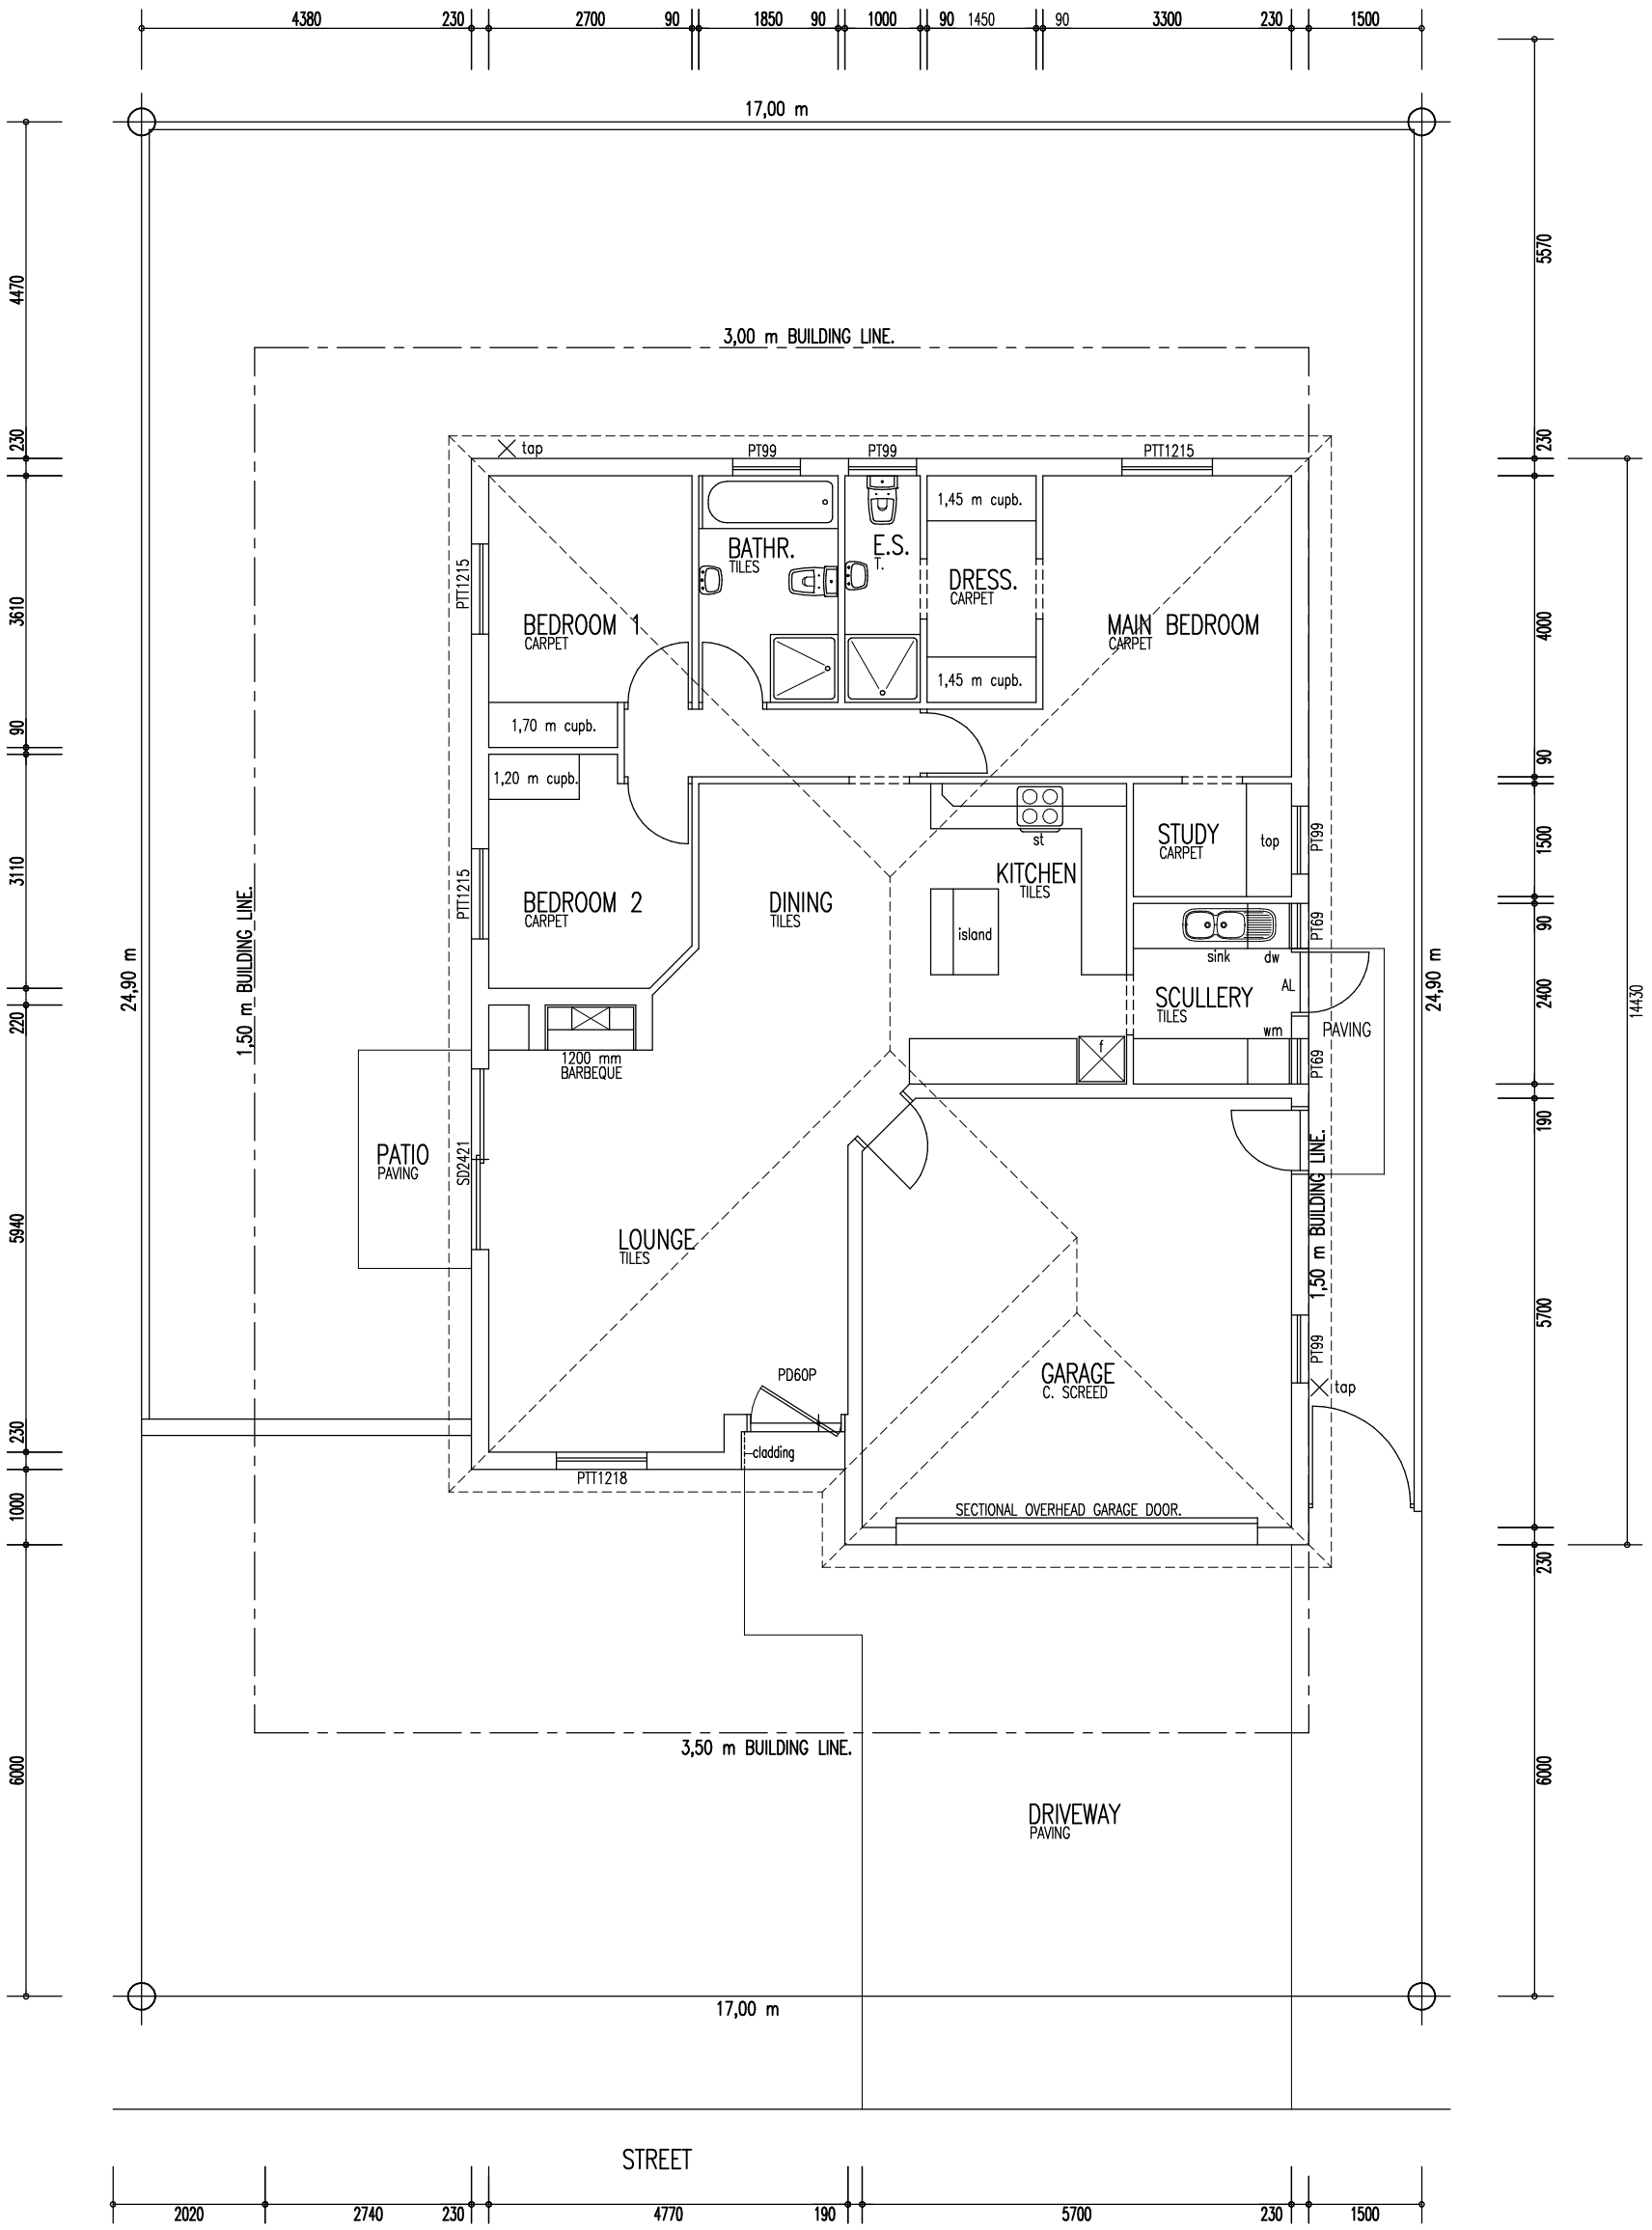

DWELLING	=	119,60 sq m
ENTRANCE	=	0,65
GARAGE	=	35,25
TOTAL	=	155,50 sq m

GROUND FLOOR AND SITE LAYOUT:
SCALE 1:100

UNIT B